Vectorworks Educational Version

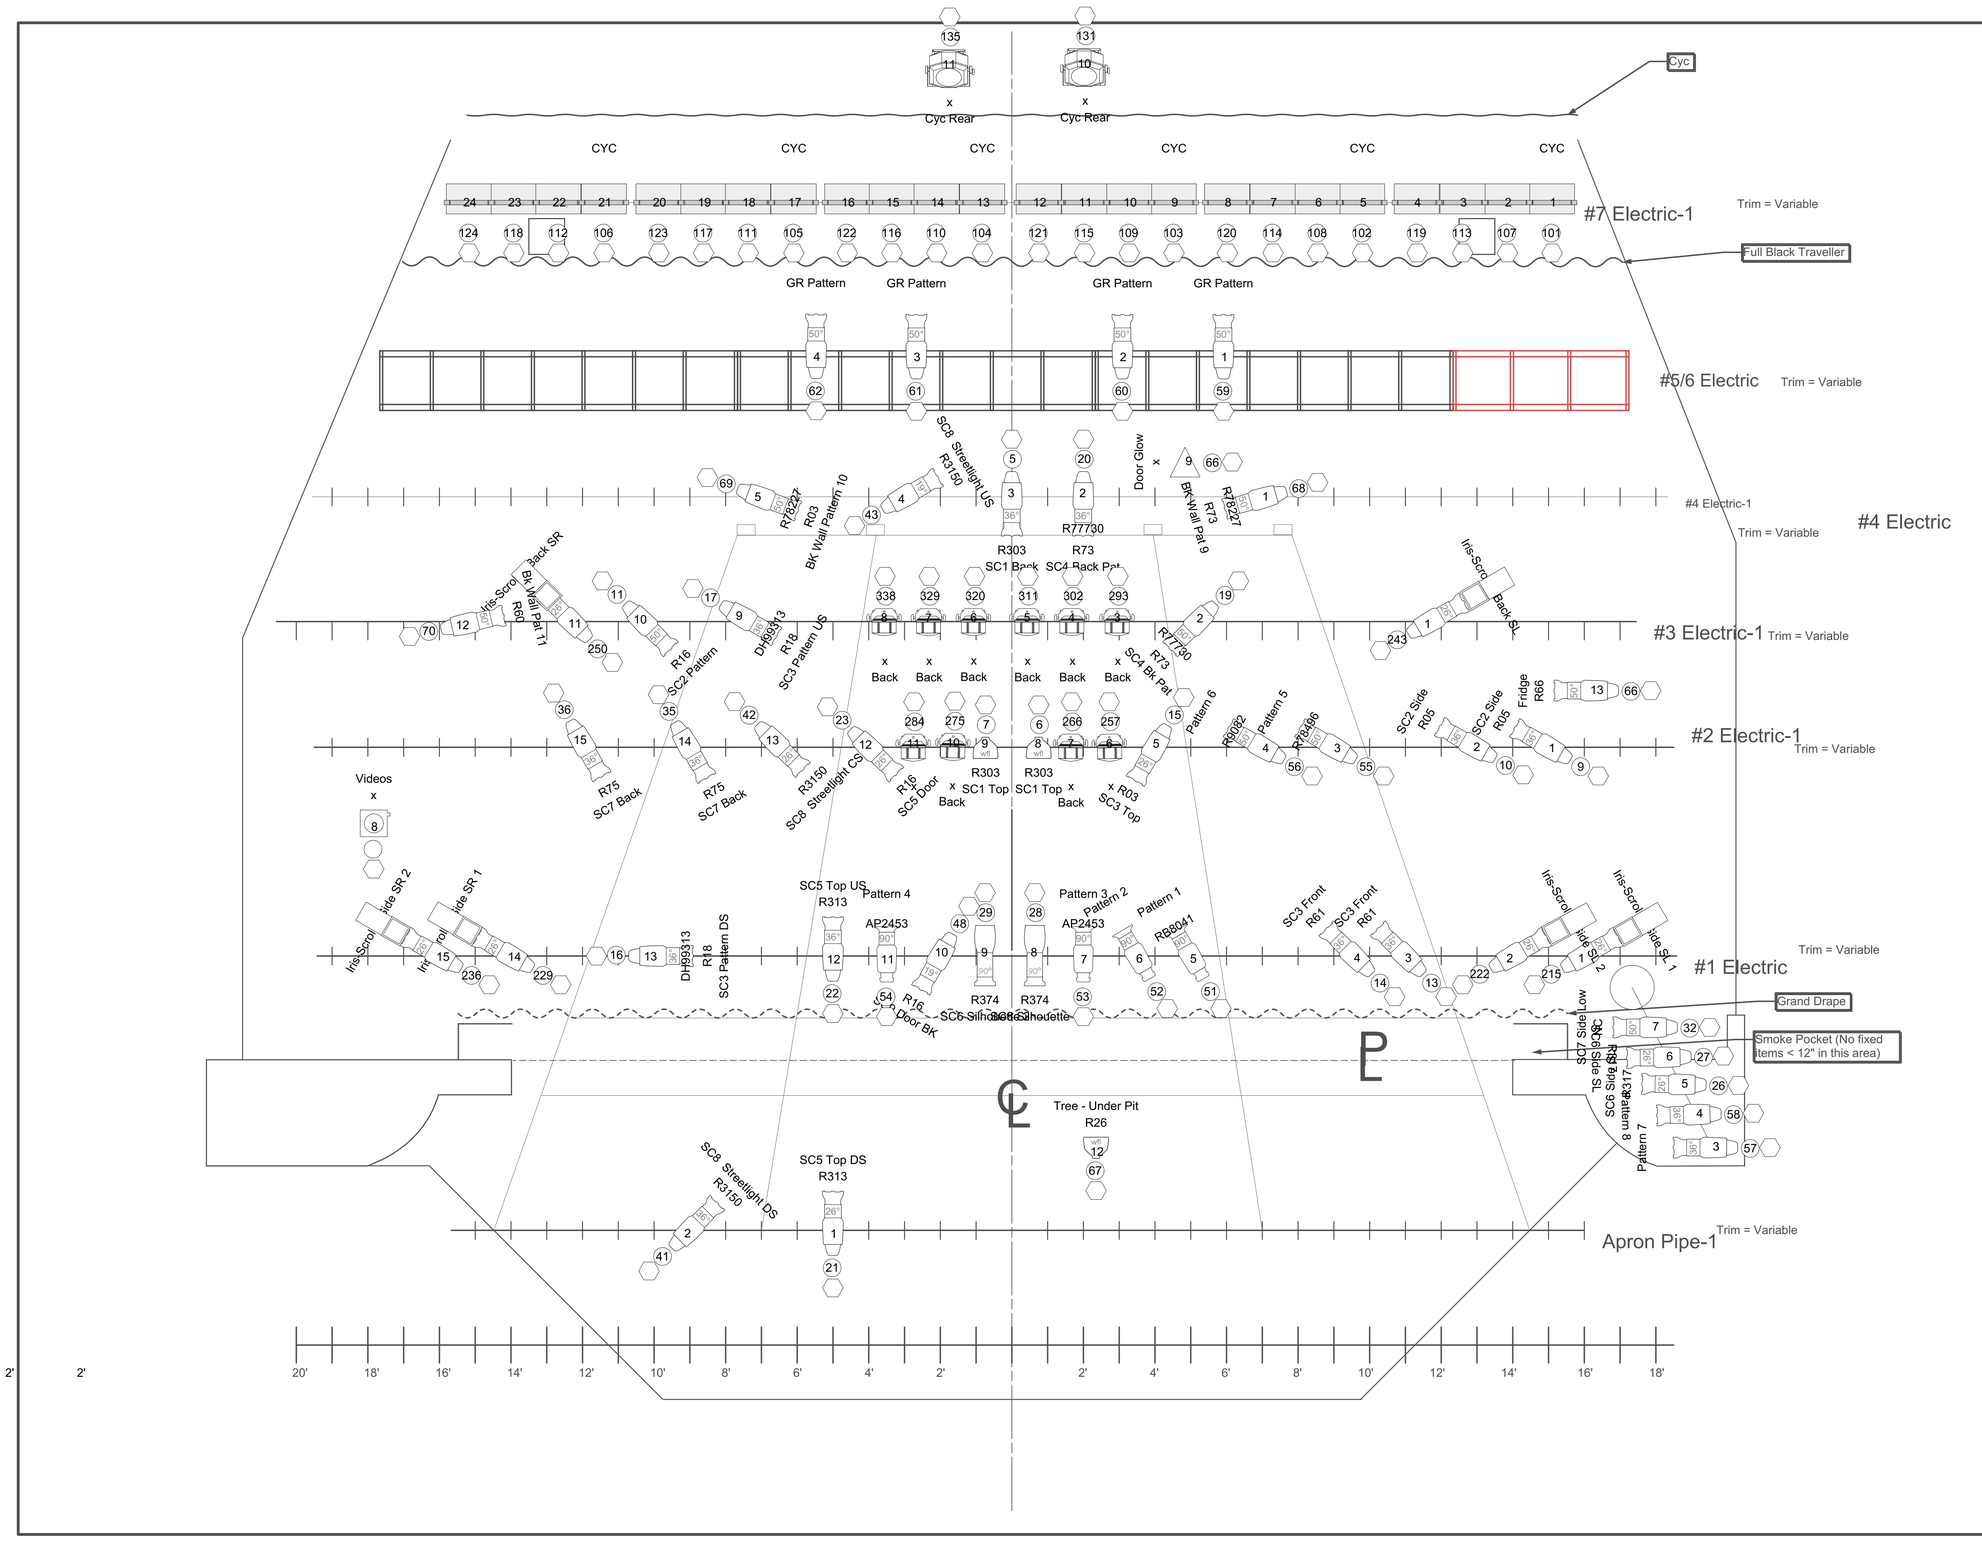

Instrument Types

- ETC Source-4 19°
- ETC Source 4 26°
- ETC Source-4 36°
- ETC Source-4 50°
- Etc Source 4 90°
- ETC Source 4 PAR MCM (WFL)
- HighEnd Color Command
- Chevet Colorado -
- Source 4 Revolution
- Selecon Aurora Cyc
- Video Projector
- Spec_Sym

Key To Instruments

Purpose
Color
#
Channel
Dimmer

Notes

Hashes On 12" Centers

Advise Designer Of Missing Inventory
or any twofer requirements.

Designer will furnish all patterns.

Top Hat and Barn Door All Over-Stage Fixtures - Start Us

Bloomsburg Players
presents

NEIGHBORHOOD 3: REQUIEM OF DOOM

Director - David A Miller	
Scenery: Jen Varblow	
Lighting: Robert Cardana	**Master E. Anthony Roslevich**
Alvina Krause Theatre - Bloomsburg, PA	**November 7-11 2015**
Onstage & Apron Electrics	
Scale 1/2" = 1'0"	10-11-15	Page 1 of 2

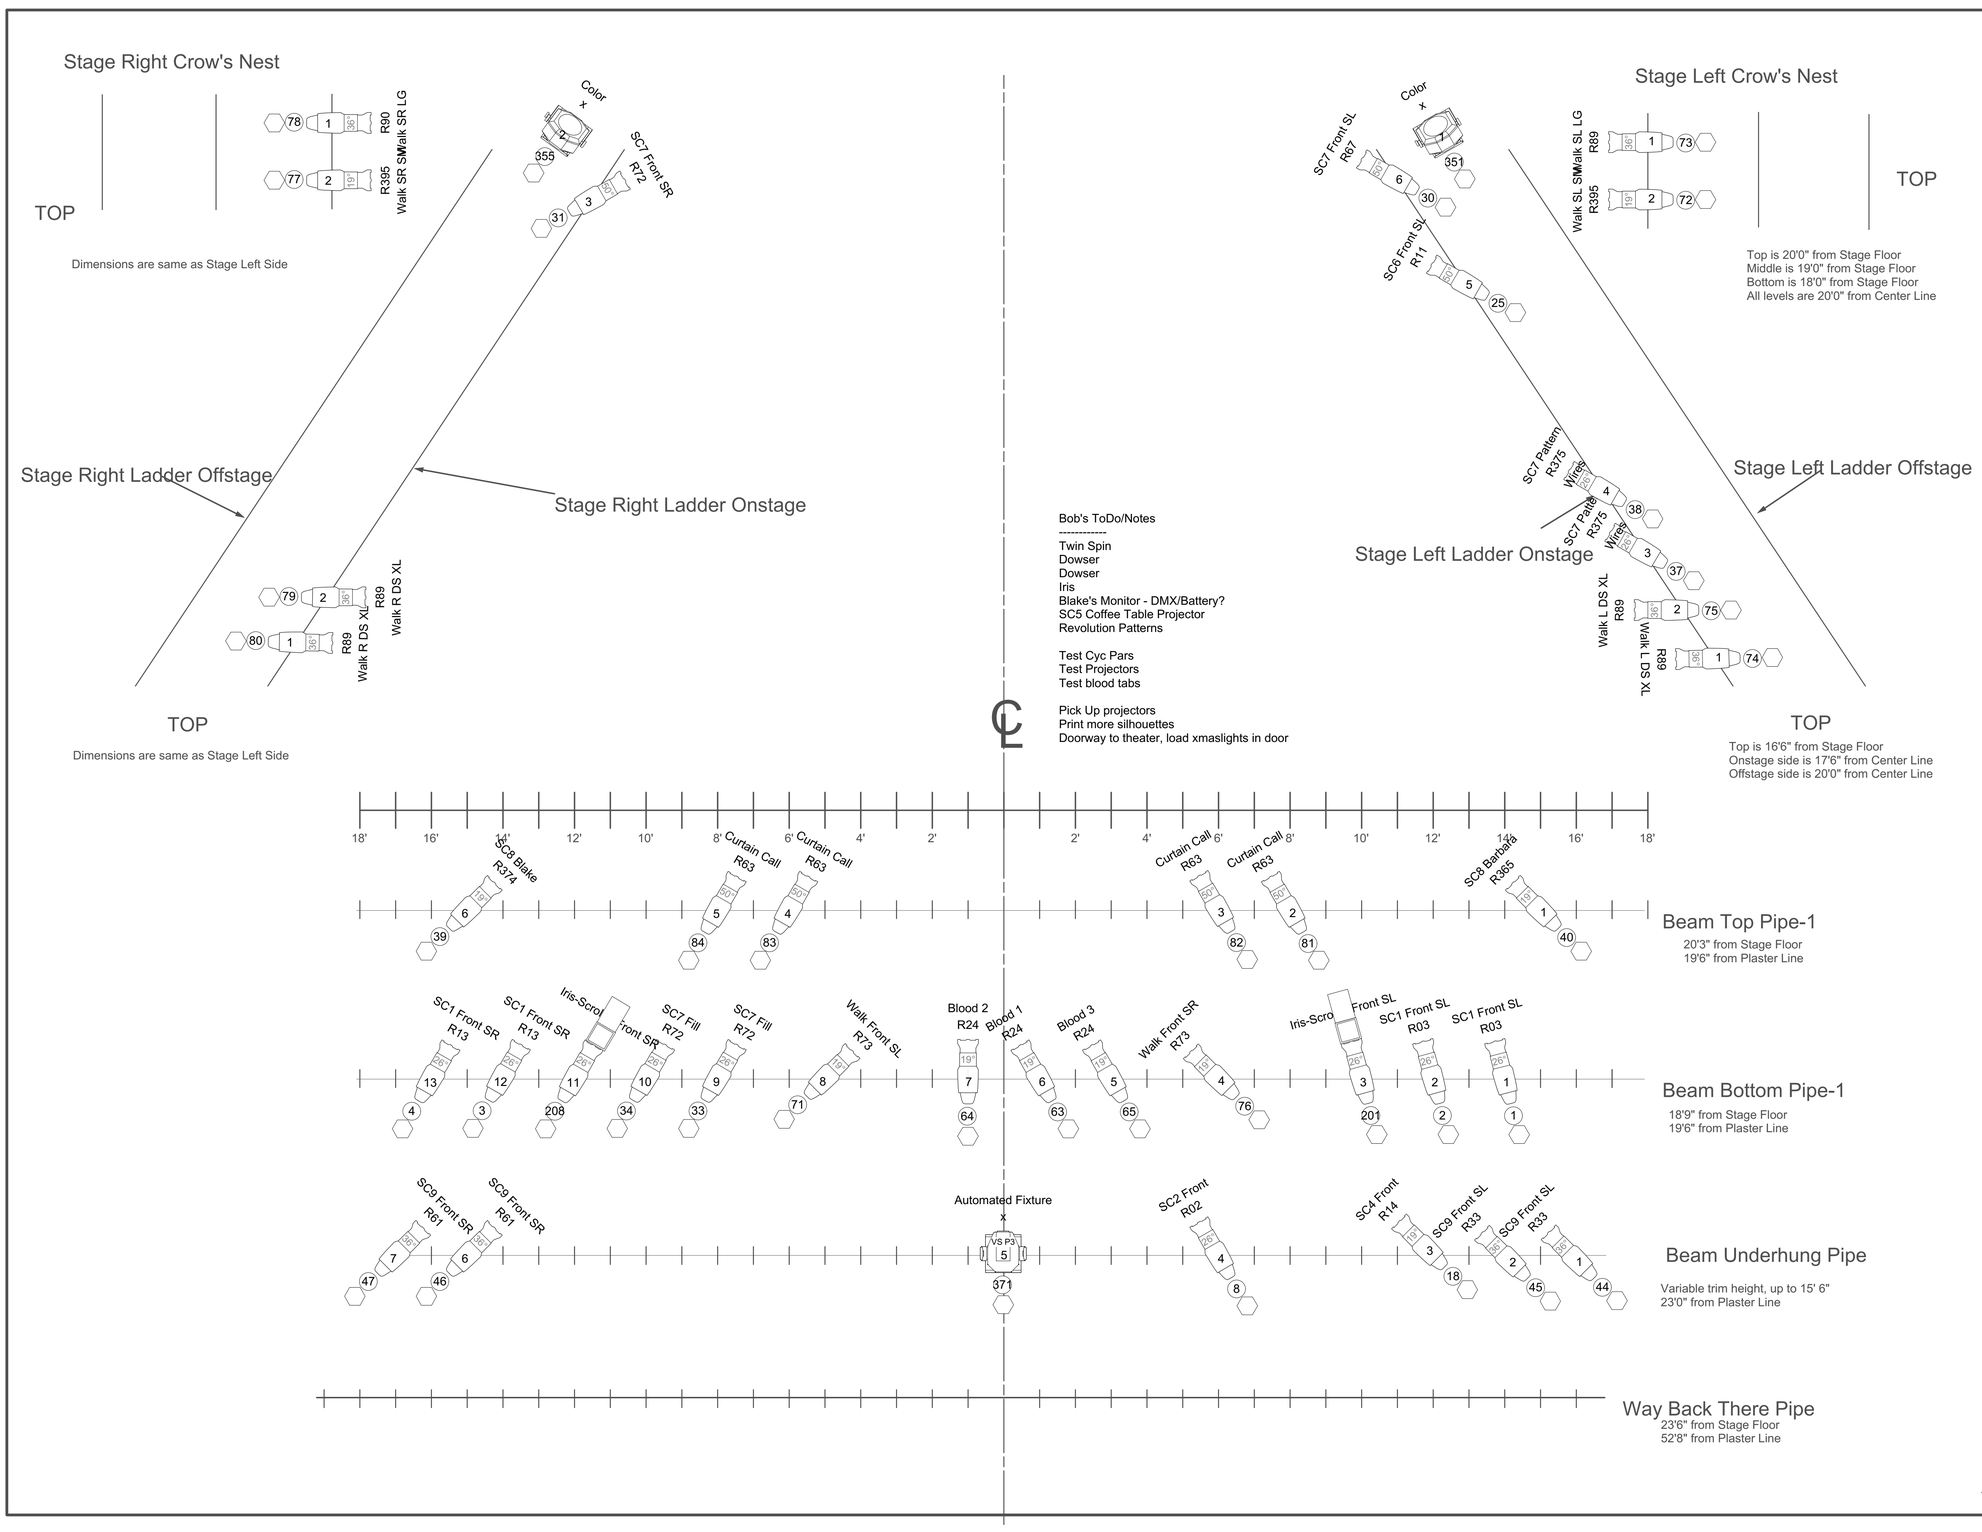

Bob's ToDo/Notes

Twin Spin
Dowser
Dowser
Iris
Blake's Monitor - DMX/Battery?
SC5 Coffee Table Projector
Revolution Patterns

Test Cyc Pars
Test Projectors
Test blood tabs

Pick Up projectors
Print more silhouettes
Doorway to theater, load xmaslights in door

Instrument Types

- ETC Source-4 19°
- ETC Source 4 26°
- ETC Source-4 36°
- ETC Source-4 50°
- Etc Source 4 90°
- ETC Source 4 PAR MCM (WFL)
- HighEnd Color Command
- Chevet Colorado -
- Source 4 Revolution
- Selecon Aurora Cyc
- Video Projector
- Spec_Sym

Key to Instruments

Purpose
Color
#
Channel
Dimmer

Notes

Hashes On 12" Centers

Advise Designer Of Missing Inventory
or any twofer requirements.

Designer will furnish all patterns.

Top Hat and Barn Door All Over-Stage Fixtures - Start Us

Bloomsburg Players
presents

NEIGHBORHOOD 3: REQUIEM OF DOOM

Director: David A Miller	
Scenery: Jen Varblow	-
Lighting: Robert Cardana	**Master E. Anthony Roslevich**
Alvina Krause Theatre - Bloomsburg, PA	**November 7-11, 2015**
FOH, Ladders, Crow's Nests, WBTP	
Scale 1/2" = 1'0" or noted	10-11-2015	Page 2 of 2

Vectorworks Educational Version